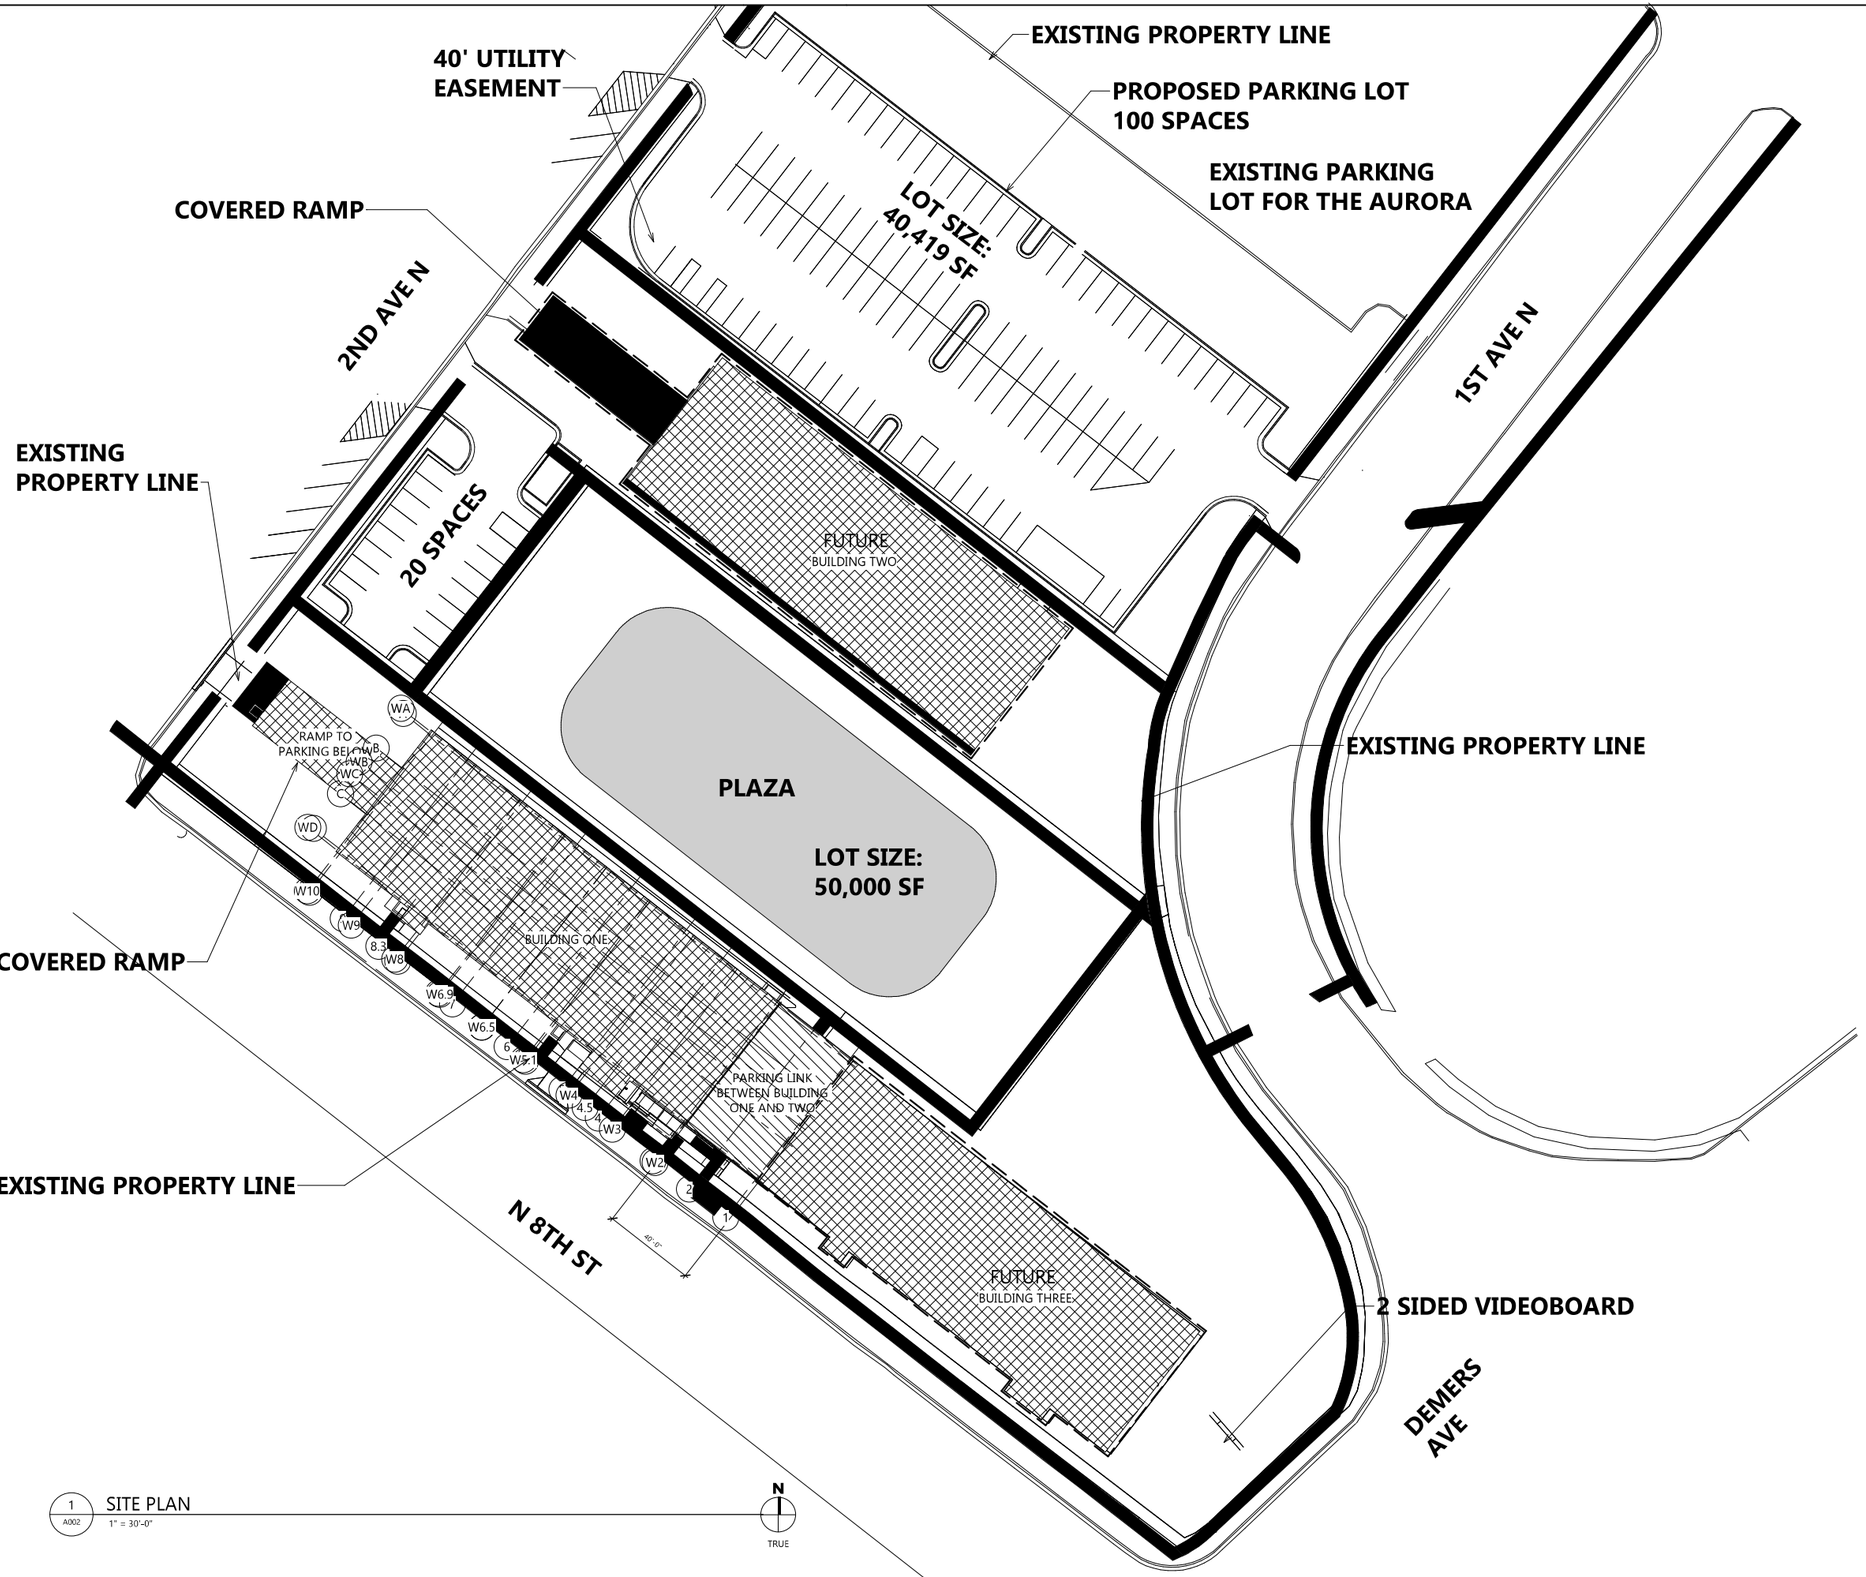


Plot Date: 10/14/2021 4:28:59 PM

EAPC
Architecture | Engineering
Interior Design | Industrial
TELE 701.775.3000 FAX 701.772.3605
3100 DeMers Avenue, Grand Forks ND 58201
www.eapc.net

CONSULTANTS

CLIENT
EPIC MANAGEMENT

PROJECT DESCRIPTION
THE BEACON BY EPIC
150 NORTH 8TH ST.
GRAND FORKS, ND
58203

CITY GRAND FORKS
STATE ND

ISSUE DATES
BP #1 AND BP #2 ARE COMPLEMENTARY AND BOTH SHOULD BE REFERENCED FOR WORK IN EITHER PACKAGE.

| MARK | DESCRIPTION | DATE |
|---|---|---|
| BP2 | Bid Package #2 - INT/ WOOD PACKAGE | 14 OCT 2021 |
| BP1 | BID PACKAGE #1 - PEDESTAL PACKAGE | 20 JUL 2021 |

PROJECT NO: 20213020
DRAWN BY: AJS
CHECKED BY: CLH

COPYRIGHT:
All plans, specifications, computer files, field data, notes and other documents and instruments prepared by EAPC as instruments of service shall remain the property of EAPC. EAPC shall retain all common by, statutory and other reserved rights, including the copyright there to.

STAMP

DRAWING TITLE
ARCHITECTURAL SITE PLAN, DETAILS

A002