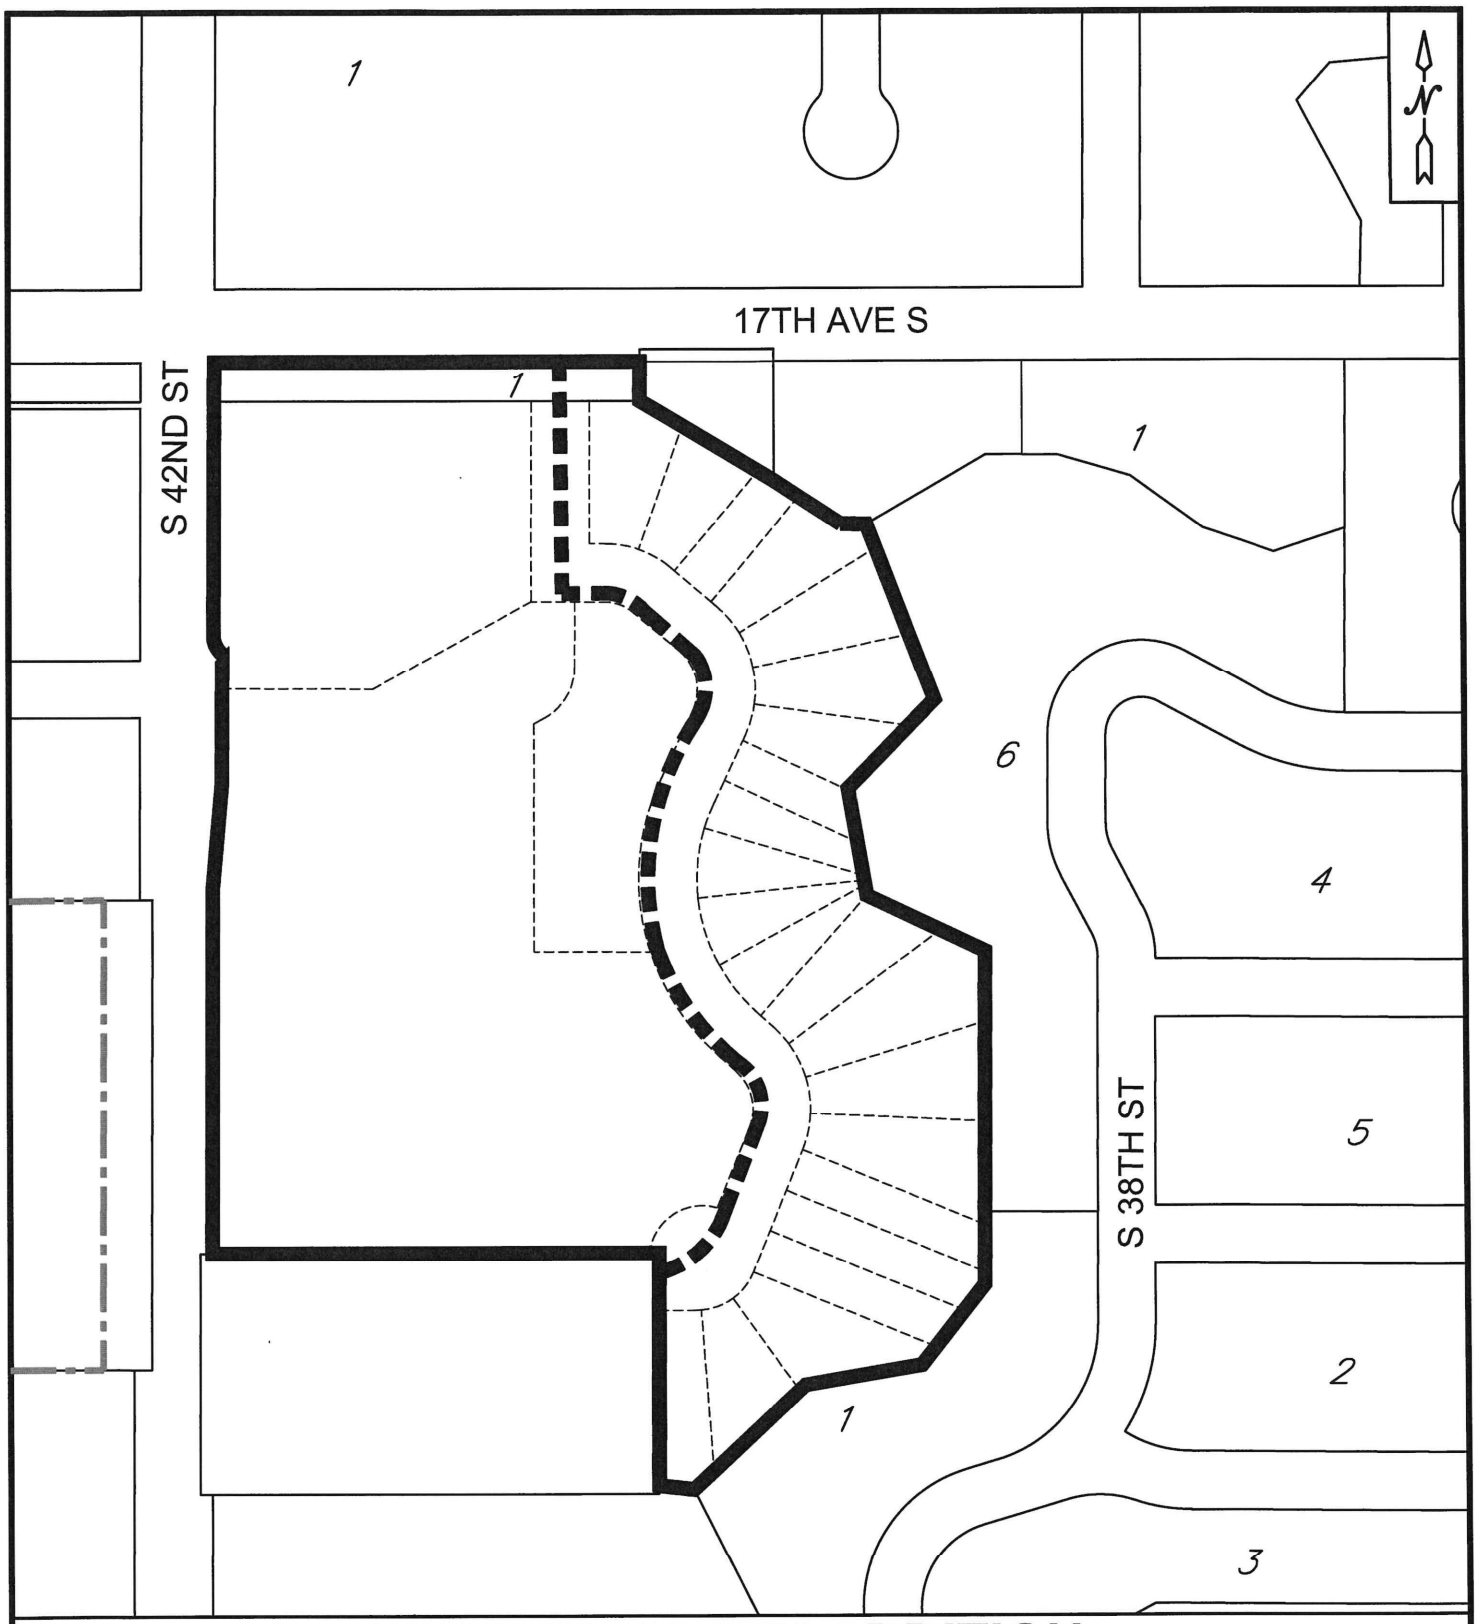

BIRKHOLZ'S 8TH ADDITION - STORM SEWER

LEGEND

- PROPOSED LOT LINES
- PROJECT LIMITS
- CITY LIMITS
- ASSESSMENT DISTRICT BOUNDARY
- FUTURE ASSESSMENT DISTRICT

PROJECT # 9081

DISTRICT # 626

K:\GGierisch\For Ed\Altru Sports Complex-Assessment District\Assessment District Birkholz_1_ProposedLotLines.dwg