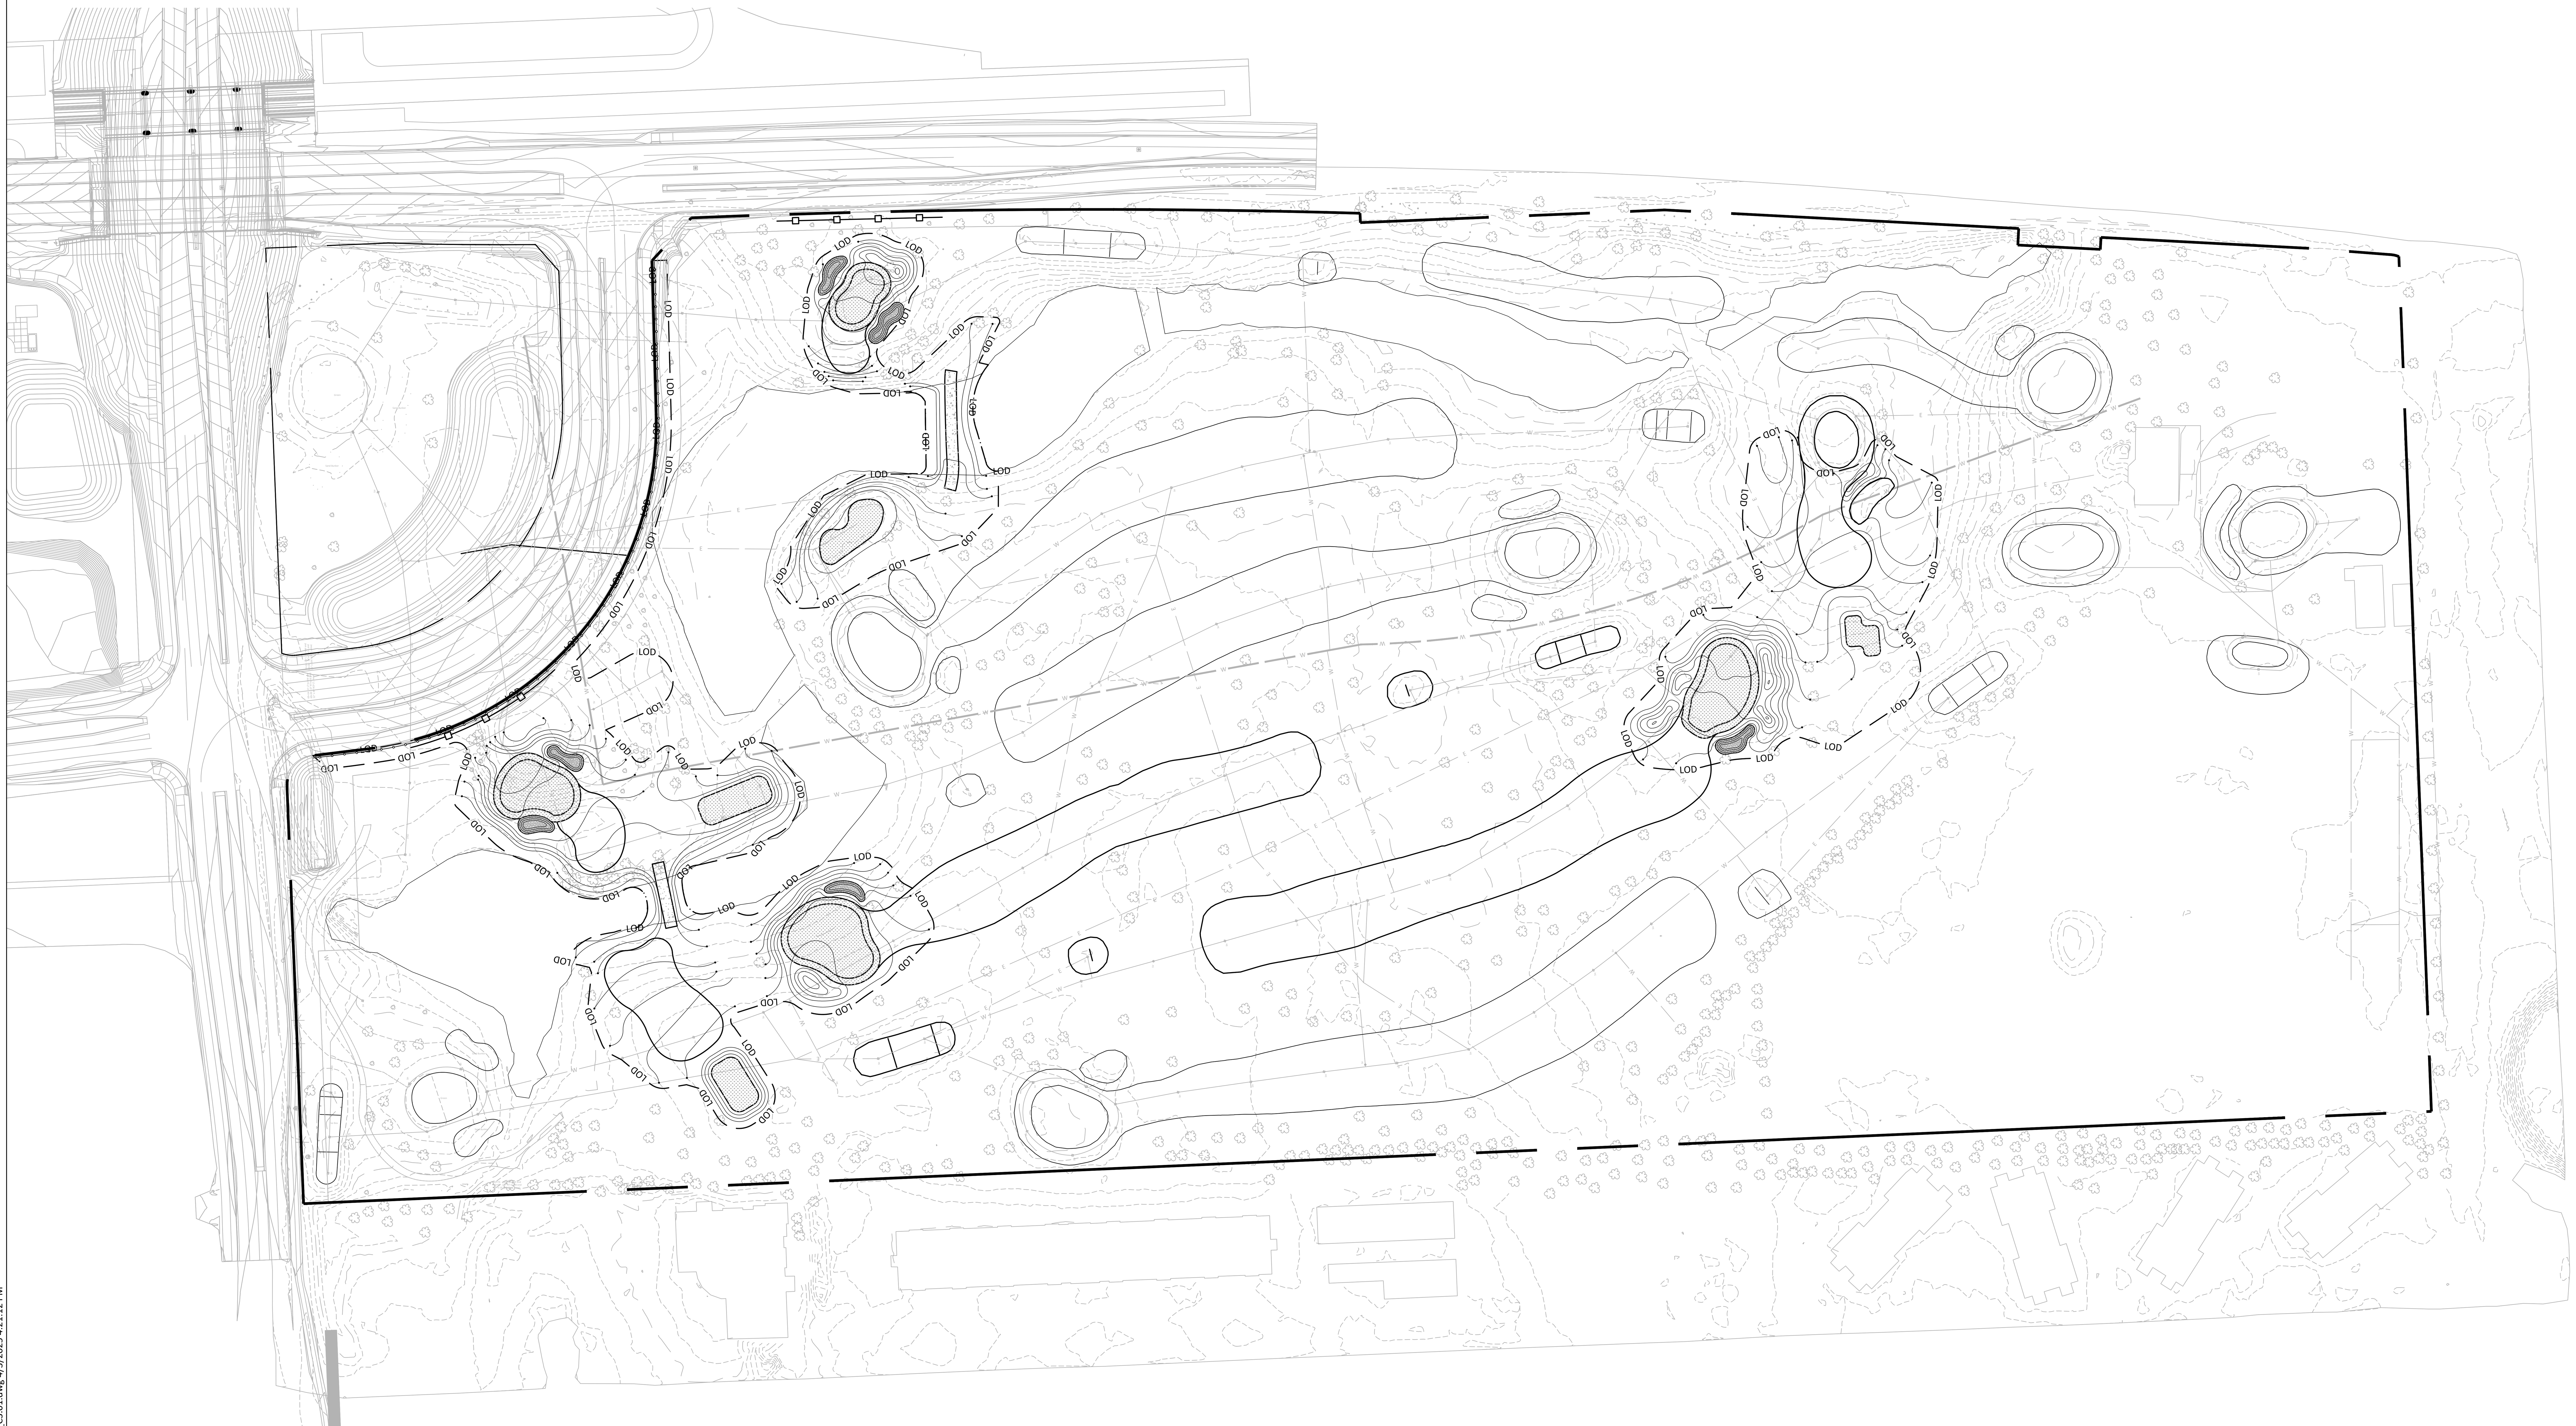

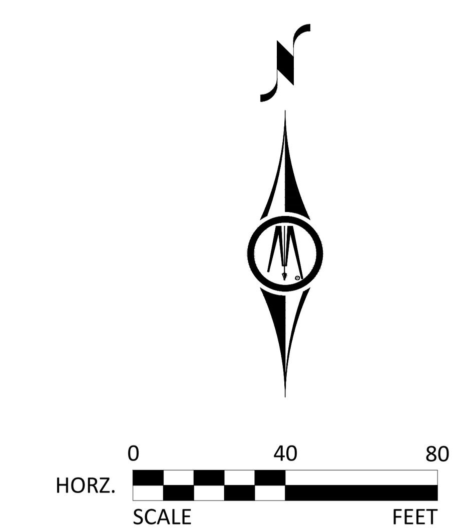

BOLTON & MENK

1298 PROFESSIONAL DRIVE
MYRTLE BEACH, SC 29577
Phone: (843) 692-3200
Email: MyrtleBeach@bolton-menk.com
www.bolton-menk.com

UNIVERSITY OF NORTH DAKOTA

Ray Richards Golf Course

PROJECT NO:
24XS00200000

REVISIONS:

DATE:	2025-04-04
DESIGNED BY:	CRC
DRAWN BY:	MAS, PSS
CHECKED BY:	CRC

C3.01

© Bolton & Menk, Inc. 2025, All Rights Reserved
H:\NDDOT\24M000368000\CAD\C3D\Ray Richards Golf Course Final Plans\Sheets\24XS00200000_C3.01.dwg 4/3/2025 4:21:12 PM